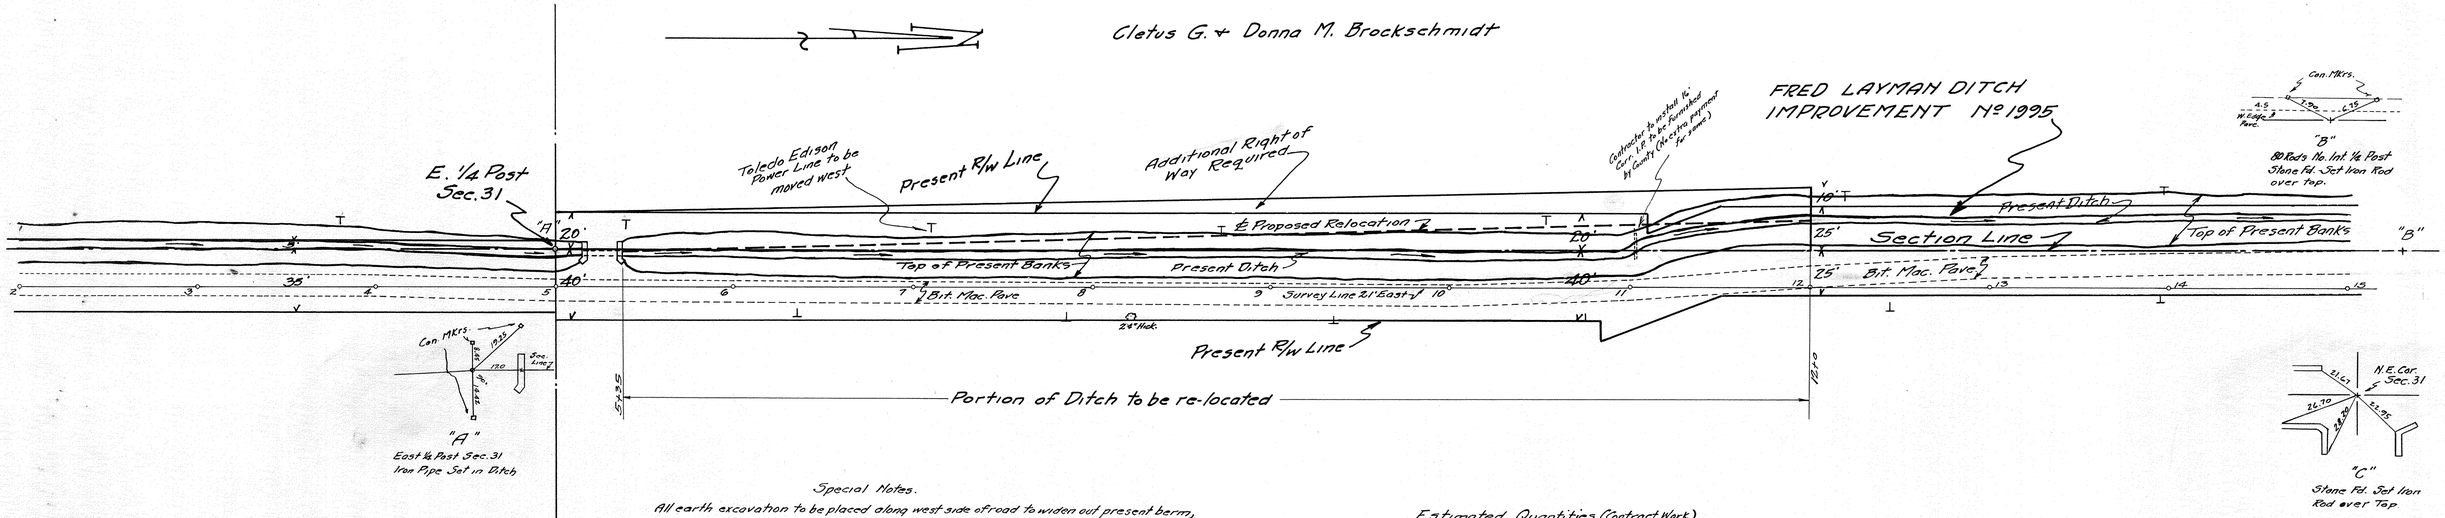

Special Notes.

All earth excavation to be placed along west side of road to widen out present berm, with 1½ to 1 Slopes on both sides. Bottom width to be 2½ feet.

Rock shall be removed as directed by the Engineer.

On Earthwork and Rockwork actual quantities removed shall be paid for, but same shall not exceed the estimated quantities shown.

All excavated rock shall be hauled away unless otherwise directed by the Engineer.

All brush, weeds and debris shall be cleared from west side of road prior to filling.

Standard Wood County Specifications for rockwork to be used.

See Cross Sections for Further information.

Estimated Quantities. (Contract Work)

149 Cubic Yards Earthwork in Ditch Relocation.

120 Cubic Yards of Rockwork

If the above relocation is made the following quantities which are included in the Fred Layman Ditch Improvement for a cleanout of the open ditch in its present location, will be deducted from the above quantities.

429 Cubic Yards of Earthwork (Incl. Sp. Bk. Lev.)

16 " " " Rockwork (Incl. Hauling)

PLAN SHOWING
PROPOSED DITCH RELOCATION ALONG WEST SIDE OF ROAD 10 A, IN SECTION 31, WEBSTER TOWNSHIP, WOOD COUNTY, OHIO.
OCTOBER, 1947.

SCALE 1" = 40'

MARTIN BERRY,
COUNTY ENGINEER.

AUG 13 '96