SURVEY OF PART OF THE EAST HALF (½) OF THE EAST HALF (½) OF THE SOUTHWEST QUARTER (¼) OF SECTION 10, T 5 N, R 10 E, PLAIN TOWNSHIP, WOOD COUNTY, OHIO.

"Bearings used hereon are based on an assumed meridian and are for the express purpose of showing angular measurements."

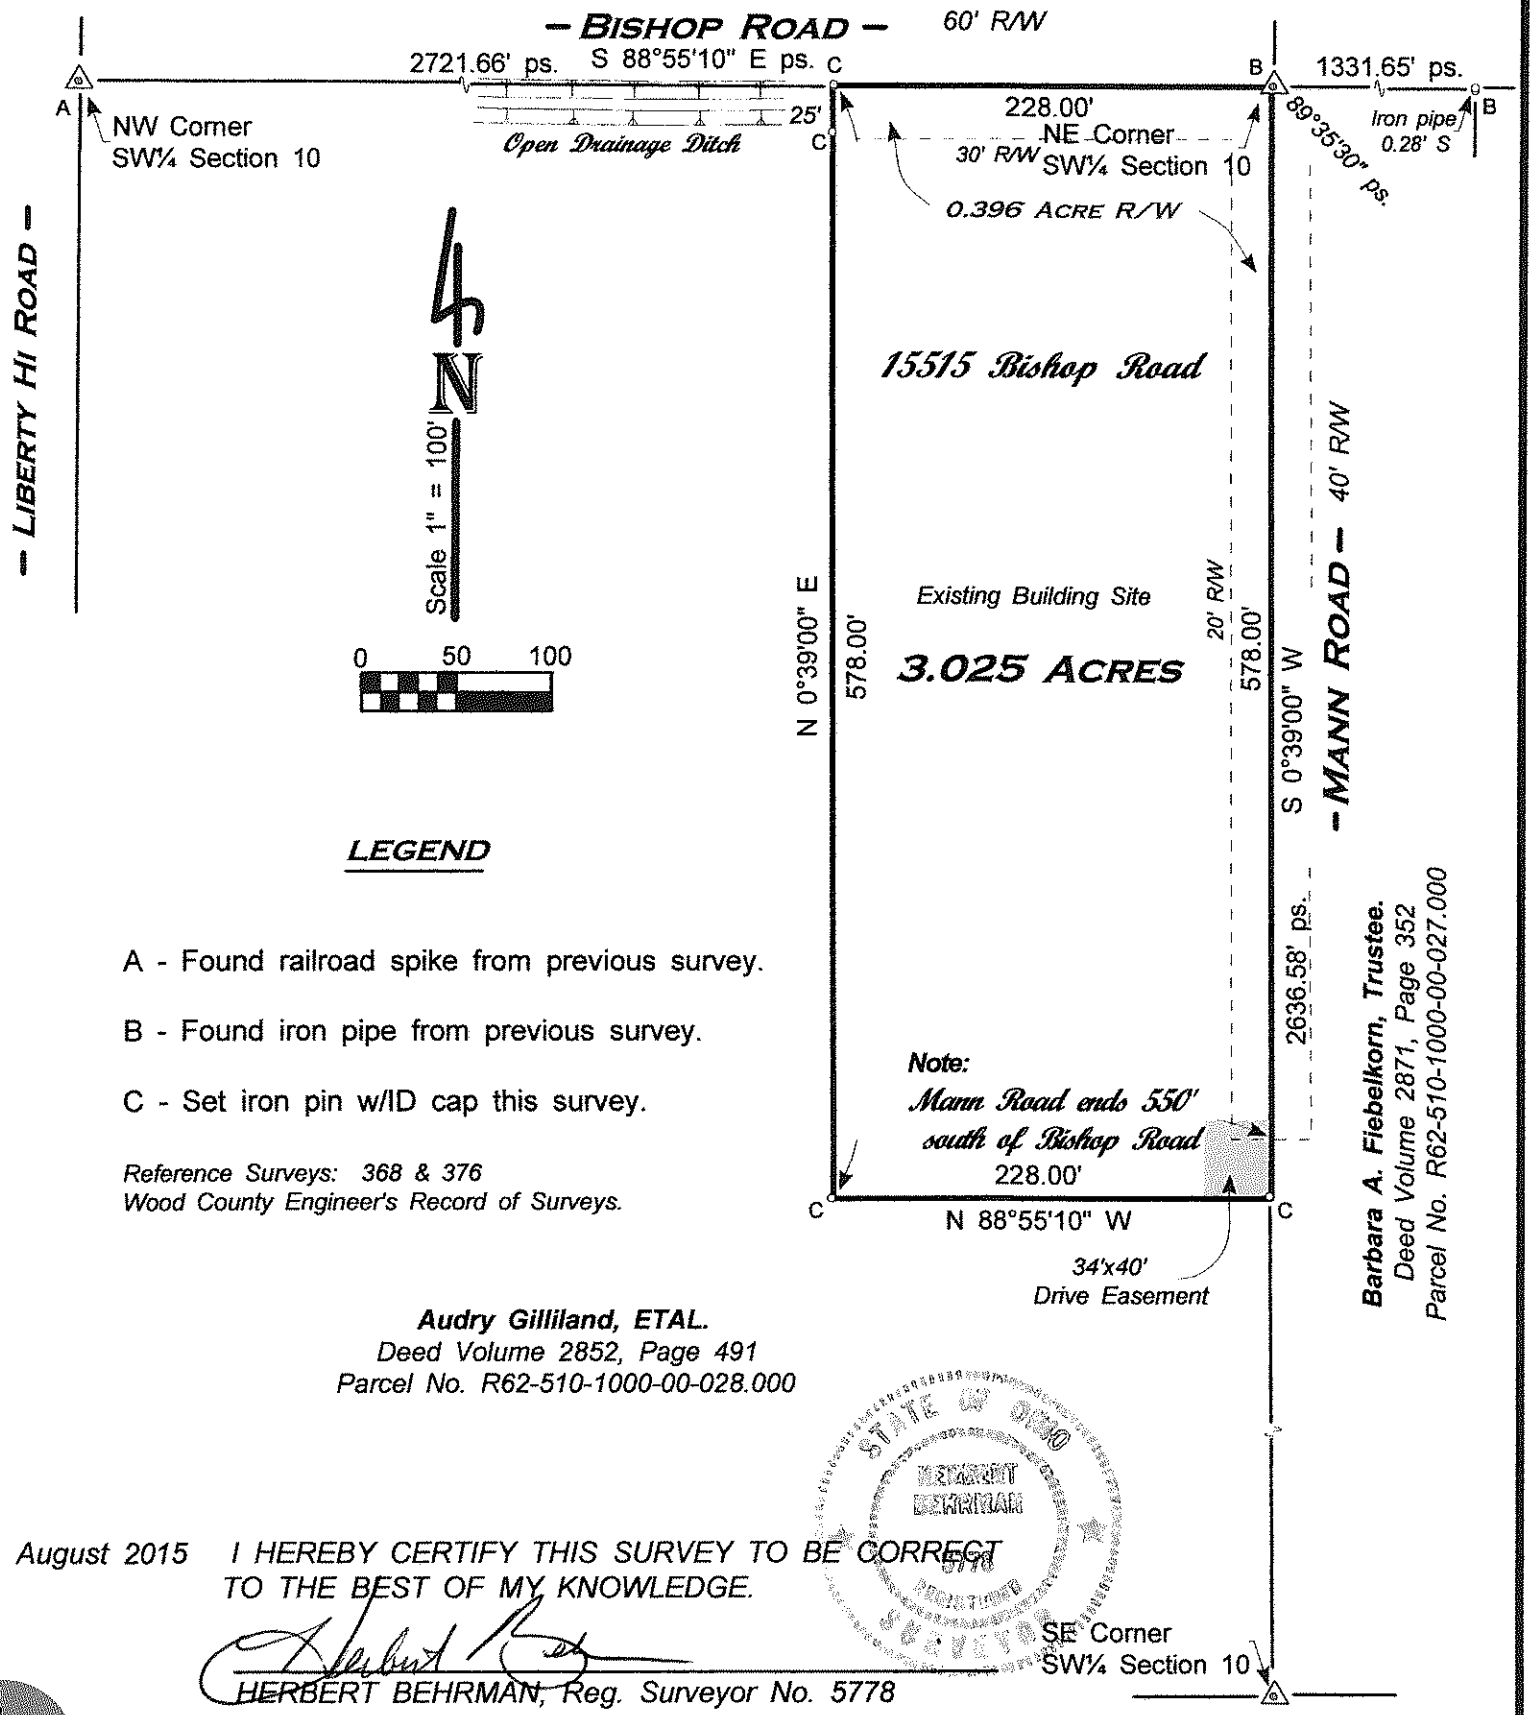

LEGEND

A - Found railroad spike from previous survey.

B - Found iron pipe from previous survey.

C - Set iron pin w/ID cap this survey.

Reference Surveys: 368 & 376
Wood County Engineer's Record of Surveys.

Barbara A. Fiebelkorn, Trustee.
Deed Volume 2871, Page 352
Parcel No. R62-510-1000-00-027.000

Audry Gilliland, ETAL.
Deed Volume 2852, Page 491
Parcel No. R62-510-1000-00-028.000

STATE OF OHIO
HERBERT BEHRMAN
5778
REGISTERED
SURVEYOR

August 2015 I HEREBY CERTIFY THIS SURVEY TO BE CORRECT TO THE BEST OF MY KNOWLEDGE.

HERBERT BEHRMAN, Reg. Surveyor No. 5778
300 South First Street, Hamler, Ohio 43524

Revised Drive Easement 9/17/15