Webster A 365

# Plat of Survey

Being a part of the Northeast quarter (1/4) of Section 36,
Township 6 North, Range 11 East, Webster Township, Wood County, Ohio.

For: Denise M. Russell, Trustee

Deef Ref: OR Vol. 3281, Pg. 29
PPN: W75-611-360000001.001
PPN: W75-611-360000001.002

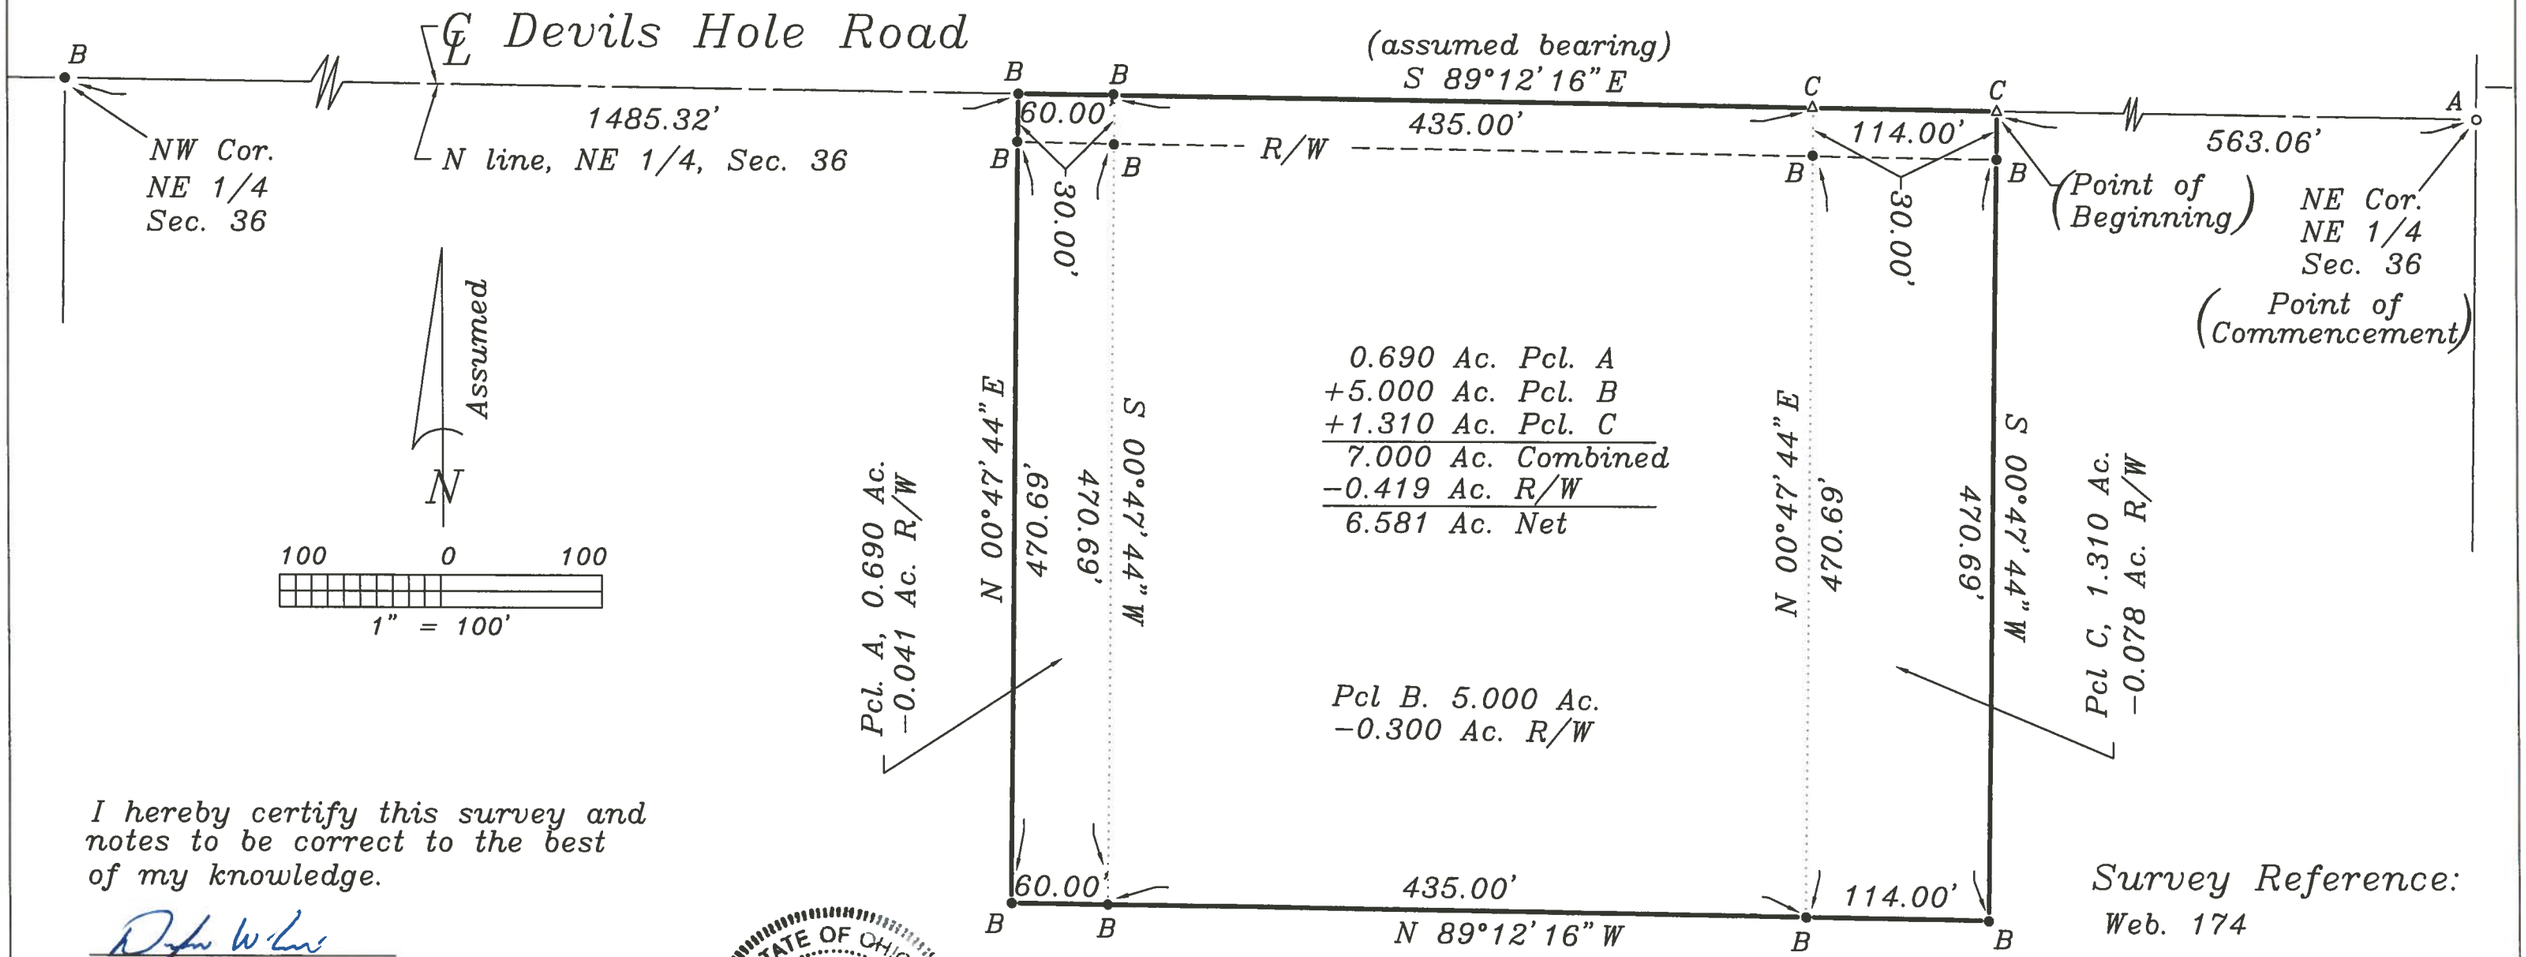


Survey Reference:
Web. 174

I hereby certify this survey and notes to be correct to the best of my knowledge.

Douglas W. Eis
Registered Surveyor No. 7758
D.W. Eis Surveying
16-883 St. Rt. 281
Holgate, Ohio 43527
(419) 762-5468
April 3, 2018
Survey No. B2561A-WO-WEB-6-12-18

STATE OF OHIO
DOUGLAS W. EIS
No. 7758
REGISTERED SURVEYOR

Russell Hay, LLC.
Deed Ref: OR 3424, Pg. 1088
PPN: W75-611-36000001.000

Legend
A = Iron pipe found
B = Iron pin found
C = P.K. nail found

Webster A 365