PLAT
B. D. ROE DITCH
2099
WESTON & GRAND RAPIDS TWPS.
WOOD COUNTY, OHIO
1953
B. F. Henning
County Engineer

DITCH BOOK # 130

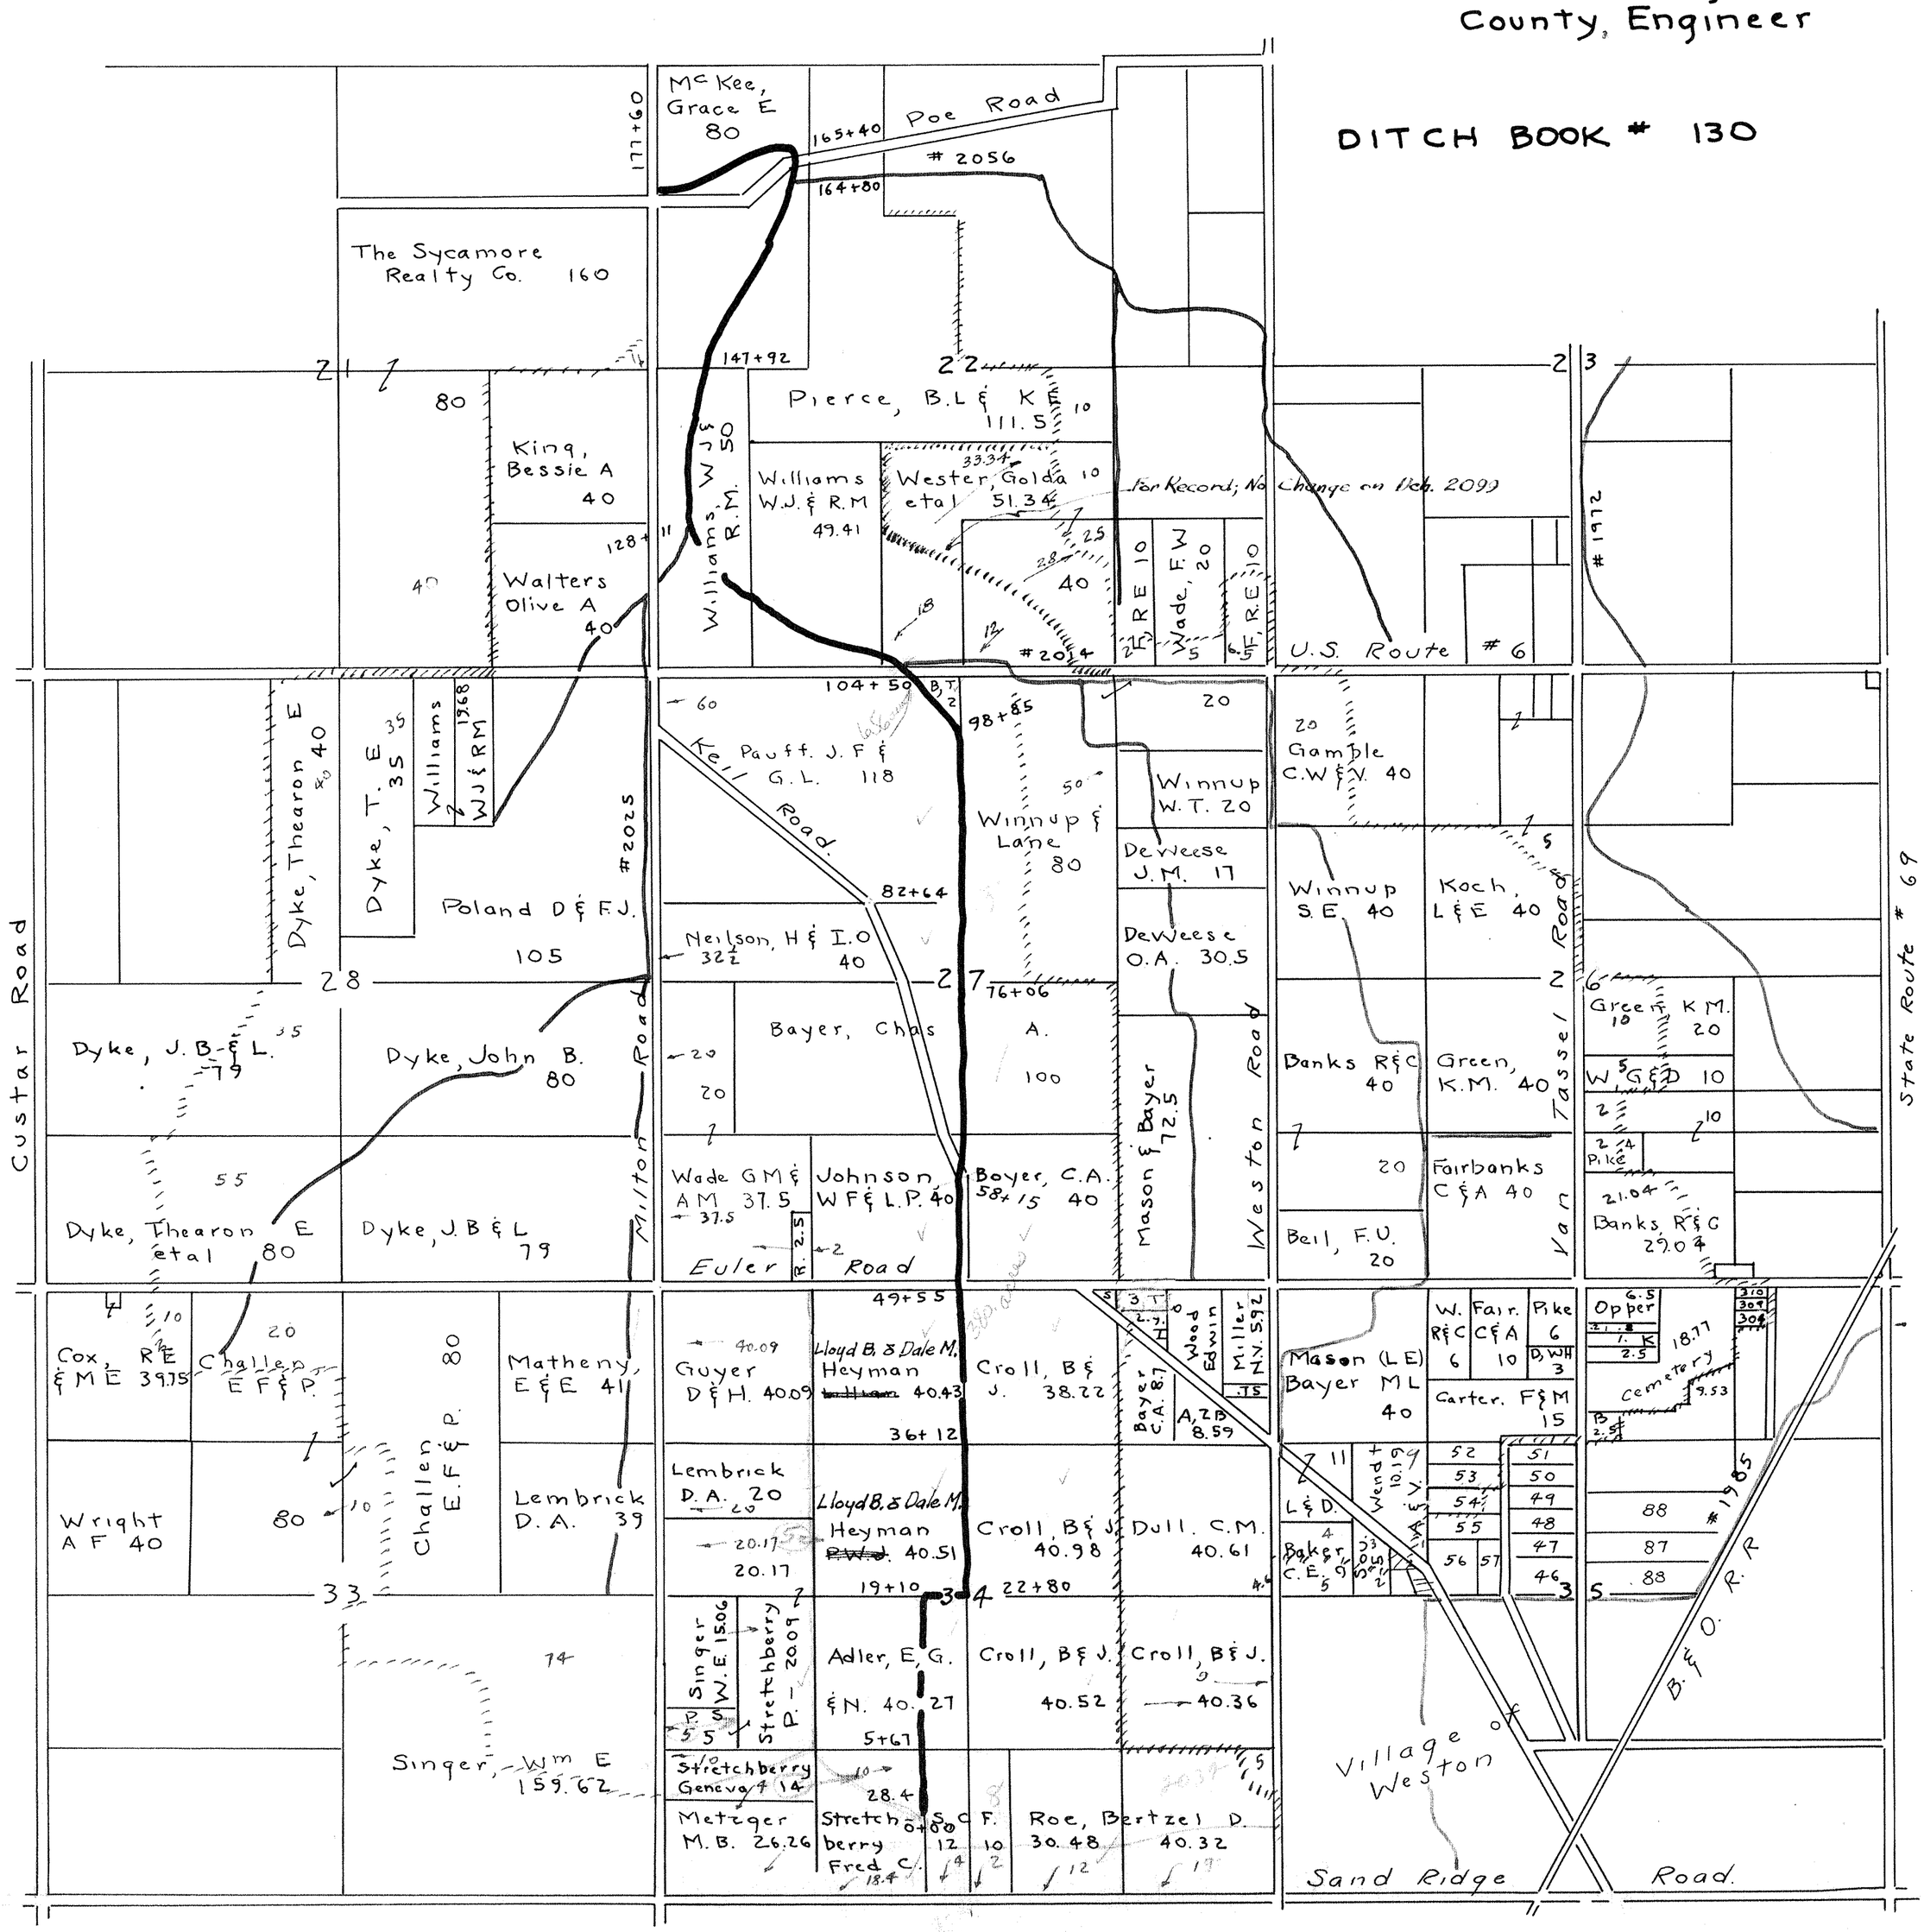

M-1
1

MJ F-8-17