PLAT OF
EARL M. RECKER DITCH 2325
TROY & LAKE TOWNSHIPS IN
WOOD COUNTY, OHIO

AUGUST-1969 DITCH BOOK# 147

WOOD COUNTY ENGINEER

MAX L. ROTHSCHILD

DISTRICT# 7-M DITCH# 2325

2325

MP E-10-7
8/11/71

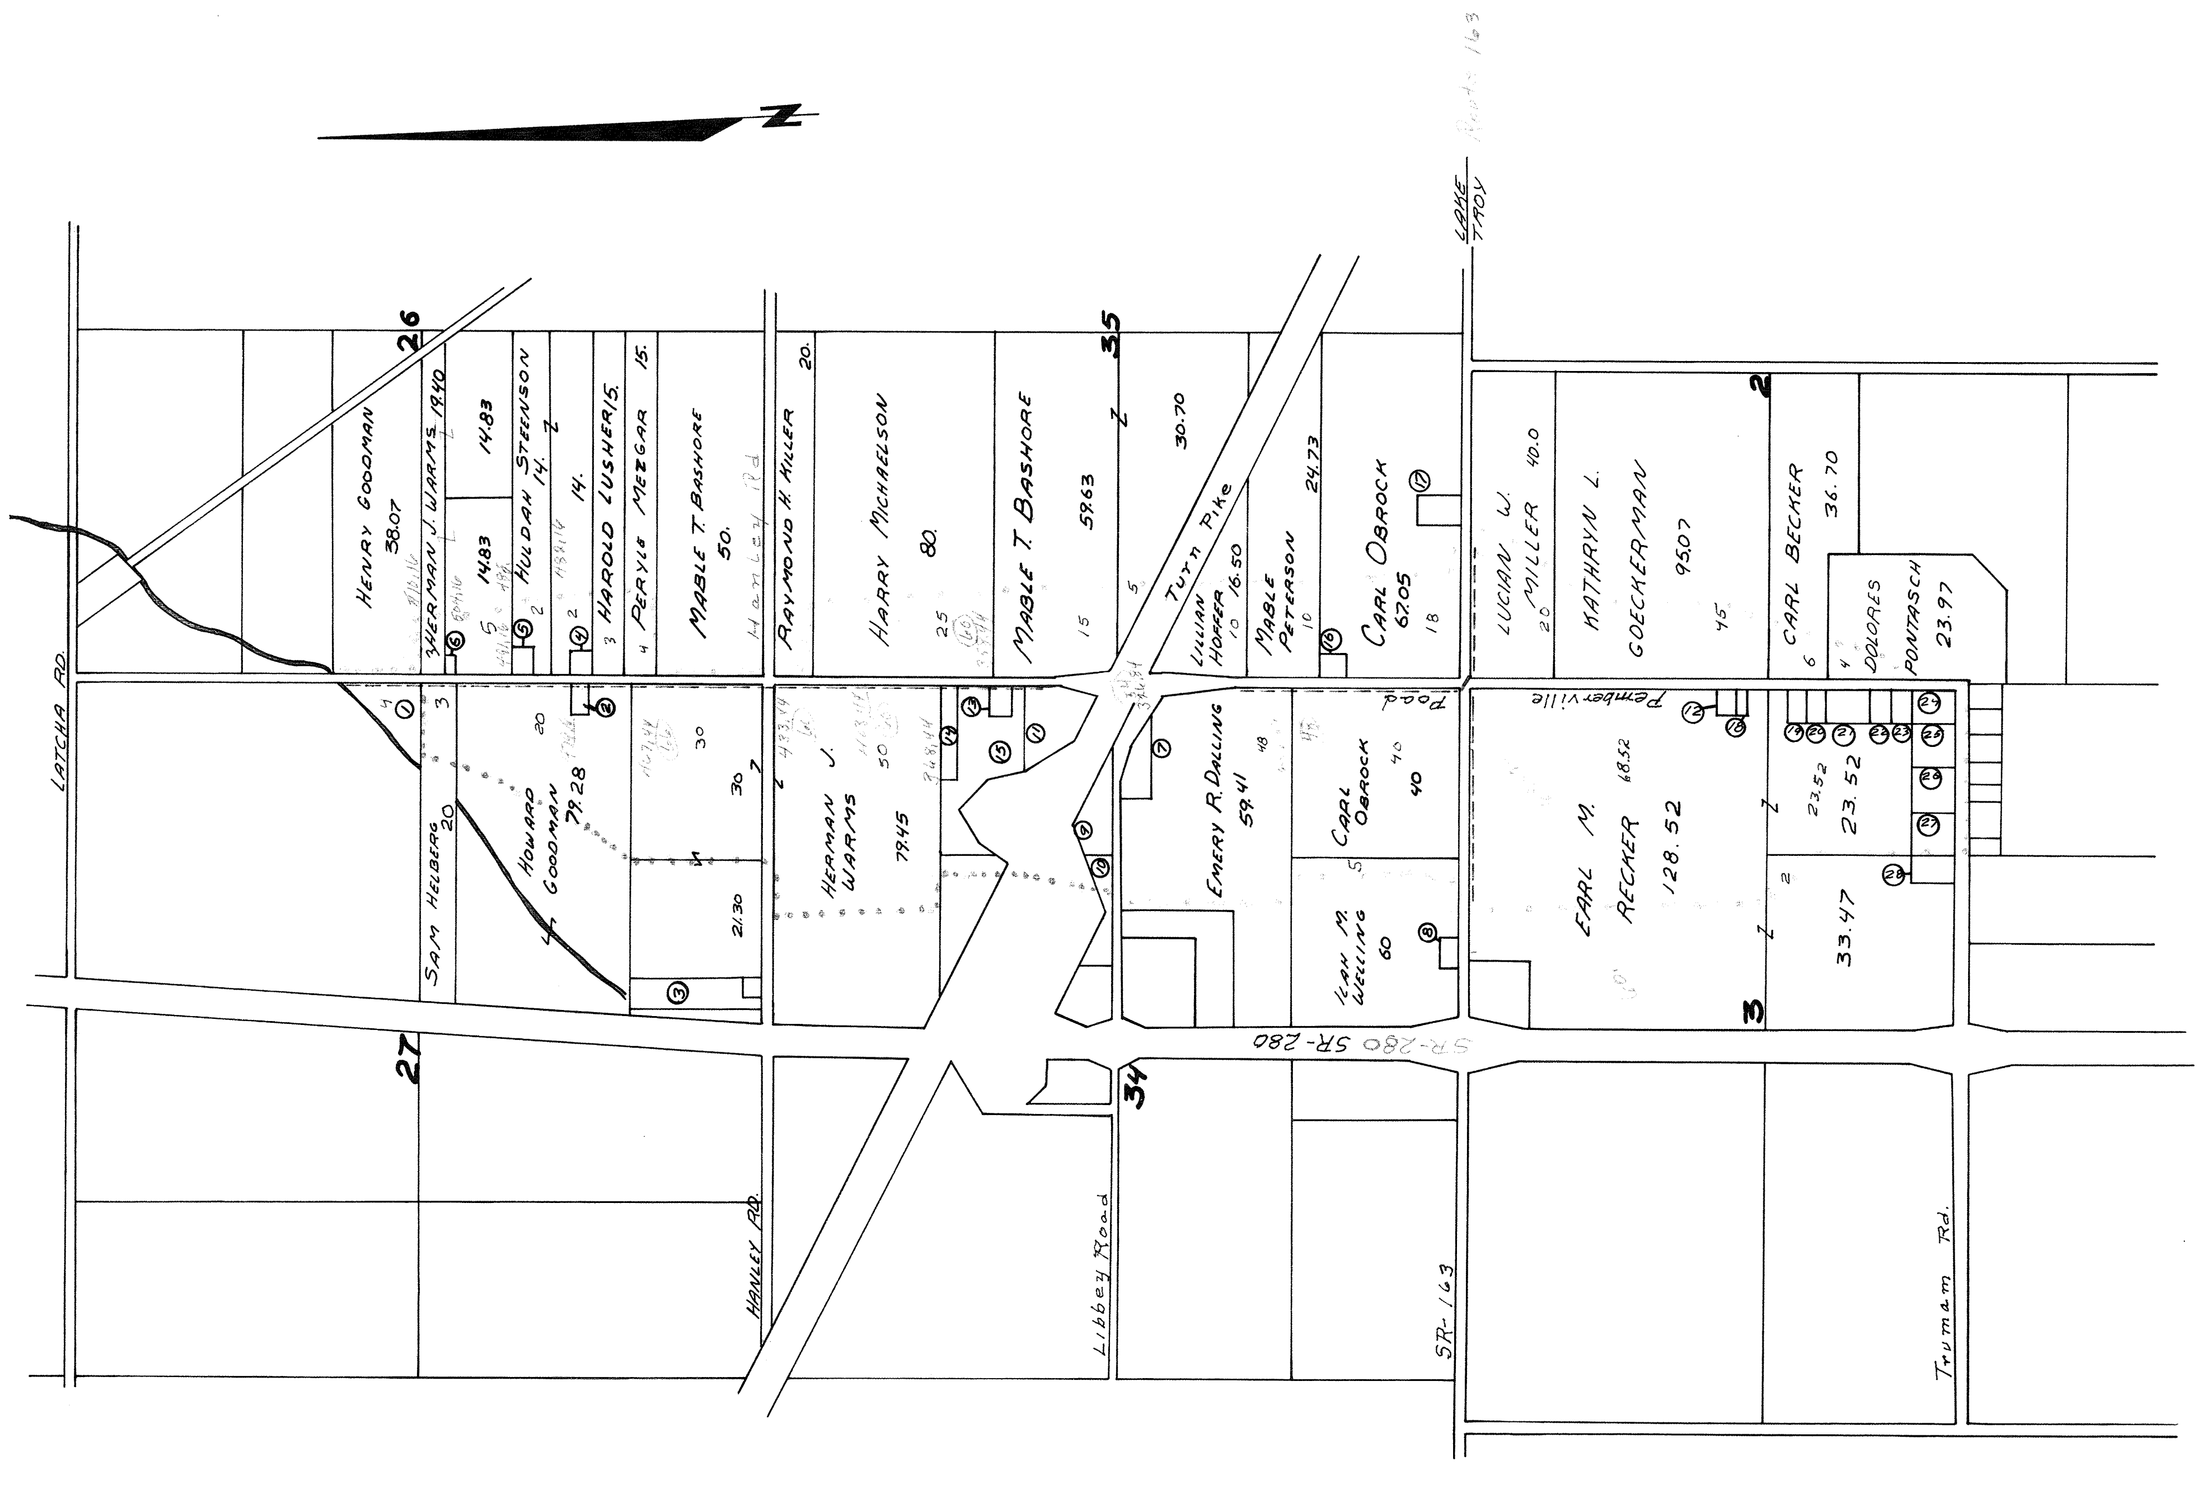

1 ZION EVAN. LUTH. CHURCH 4.00
2 GEORGE W. KOASE .12
3 DOL GREEN CO. 8.28
4 CHARLES F. STEENSEN 1.00
5 ZION EVAN. LUTH. CHURCH 1.00
6 PAULINE SAUDERMEIER .17
7 EARL MITCHELL 2.32
8 MABLE V. COOK 1.00
9 EMERY DALLING 4.80
10 BERNARD G. JOSLIN 2.35
11 PEARL KRUSE 4.90
12 JAMES RECKER .71
13 DALE BUSCH 1.00
14 DALE KRUSE 2.00
15 PEARL BUSCH 10.70
16 ROSELLA OBROCK 1.00
17 JOHN BOLEA 1.95
18 HERMIT SAYEN .27
19 WESLEY JAQUILL 1.15
20 ARTHUR SOBB 1.15
21 CLEMET BAKER 2.31
22 OLDAL SCOTT 1.15
23 ALLEN HEPNER 1.16
24 WILLIAM WADSWORTH 2.50
25 ROLLAND WILLIAMS 2.38
26 HARRY WILLIAMS 2.35
27 EDWARD TSCHAPPAT 2.35
28 WILLIAM WAUFORD 1.80