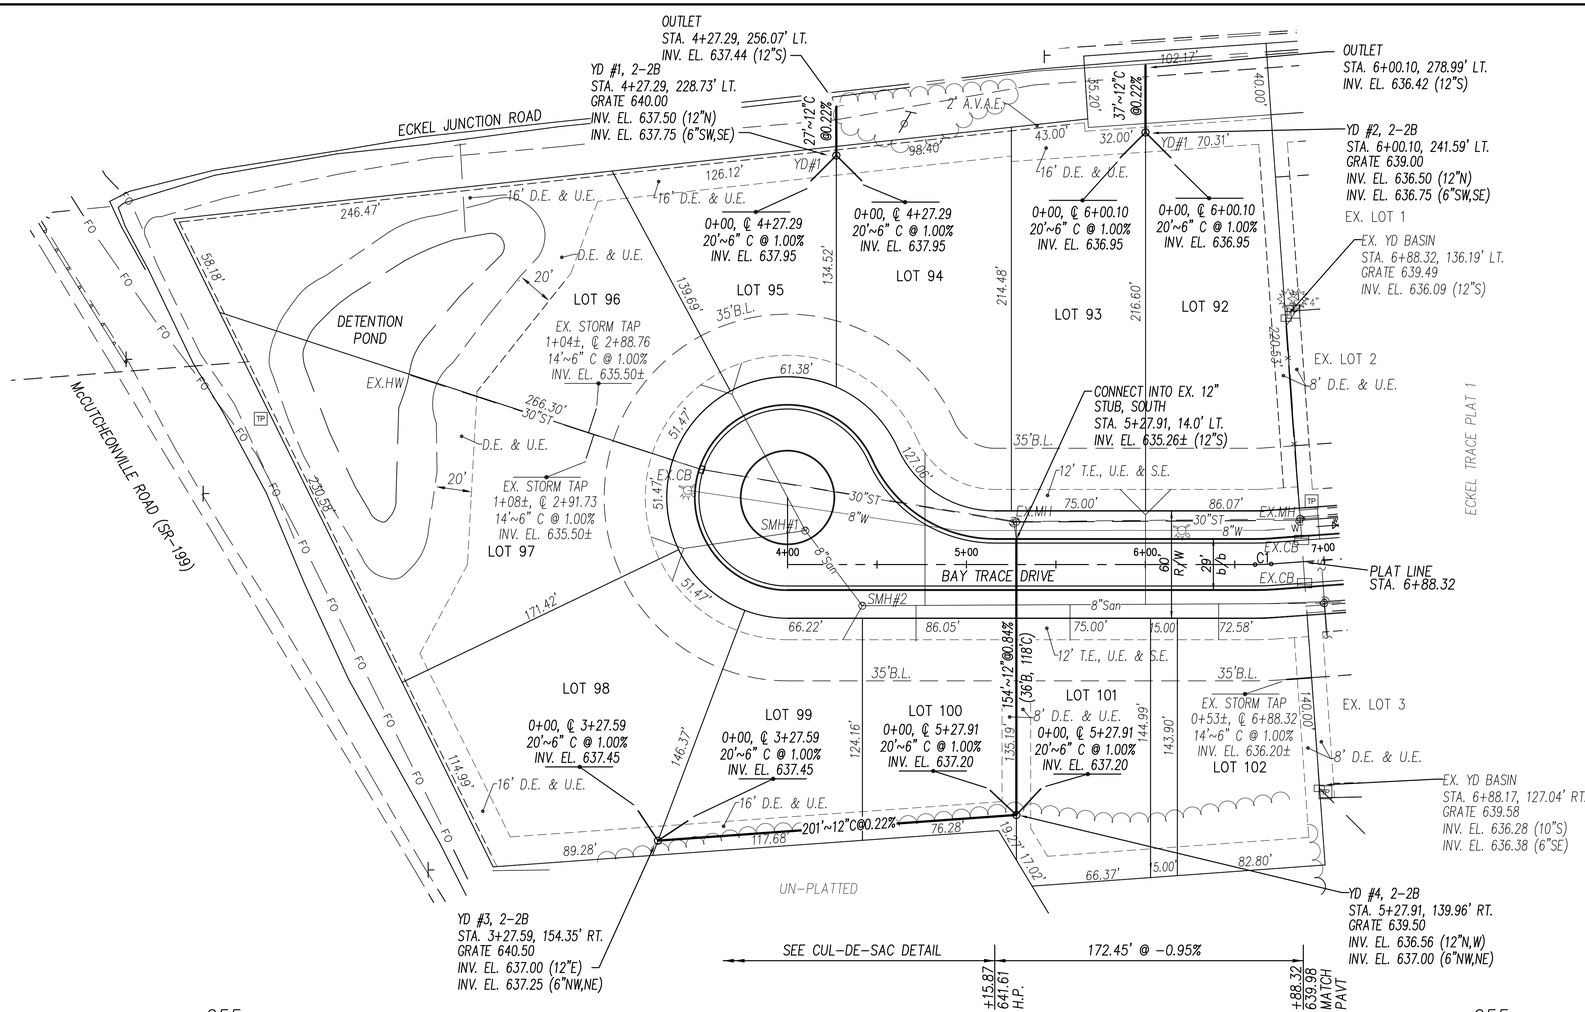

CURVE DATA	
	C1
RADIUS	125.00'
LENGTH	9.00'
TANGENT	4.50'
CHORD	9.00'
BEARING	S87°31'39"E
DELTA	4°07'34"
PC	6+61.40
PT	6+70.40

GRAPHIC SCALE

40 0 20 40 80

(IN FEET)

1 inch = 40 ft.

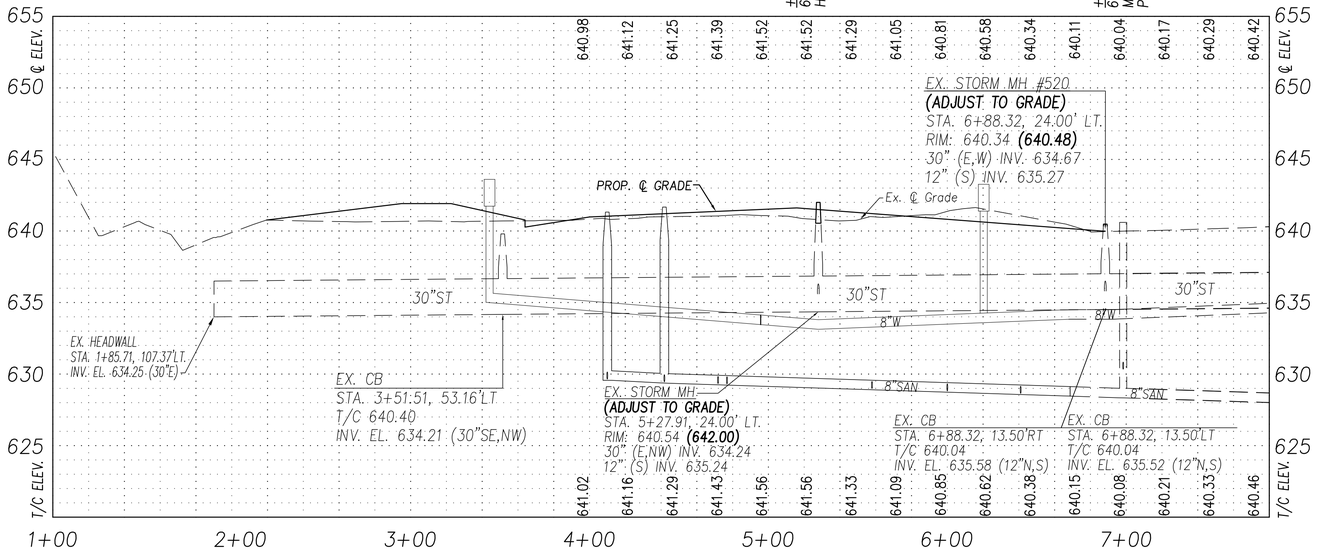

BAY TRACE DRIVE (ECKEL TRACE PLAT 5)

HORIZONTAL SCALE: 1"=40'
VERTICAL SCALE: 1"=5'

BENCH MARK DATA	BENCH MARK DATA
NORTH BONNET BOLT ON FIRE HYDRANT STA. 8+44.82, 246.15' LT, BAY TRACE DRIVE ELEVATION.....644.03	NORTH BONNET BOLT ON FIRE HYDRANT STA. 12+15.35, 17.27' LT, BAY TRACE DRIVE ELEVATION.....643.03

DRAWING OF RECORD DECEMBER 2015

Plot Date: 1/5/2016 9:41 AM
File Name: 13 of 25 Plan & Profile Eckel Trace Plat 3, 4 & 5.dwg